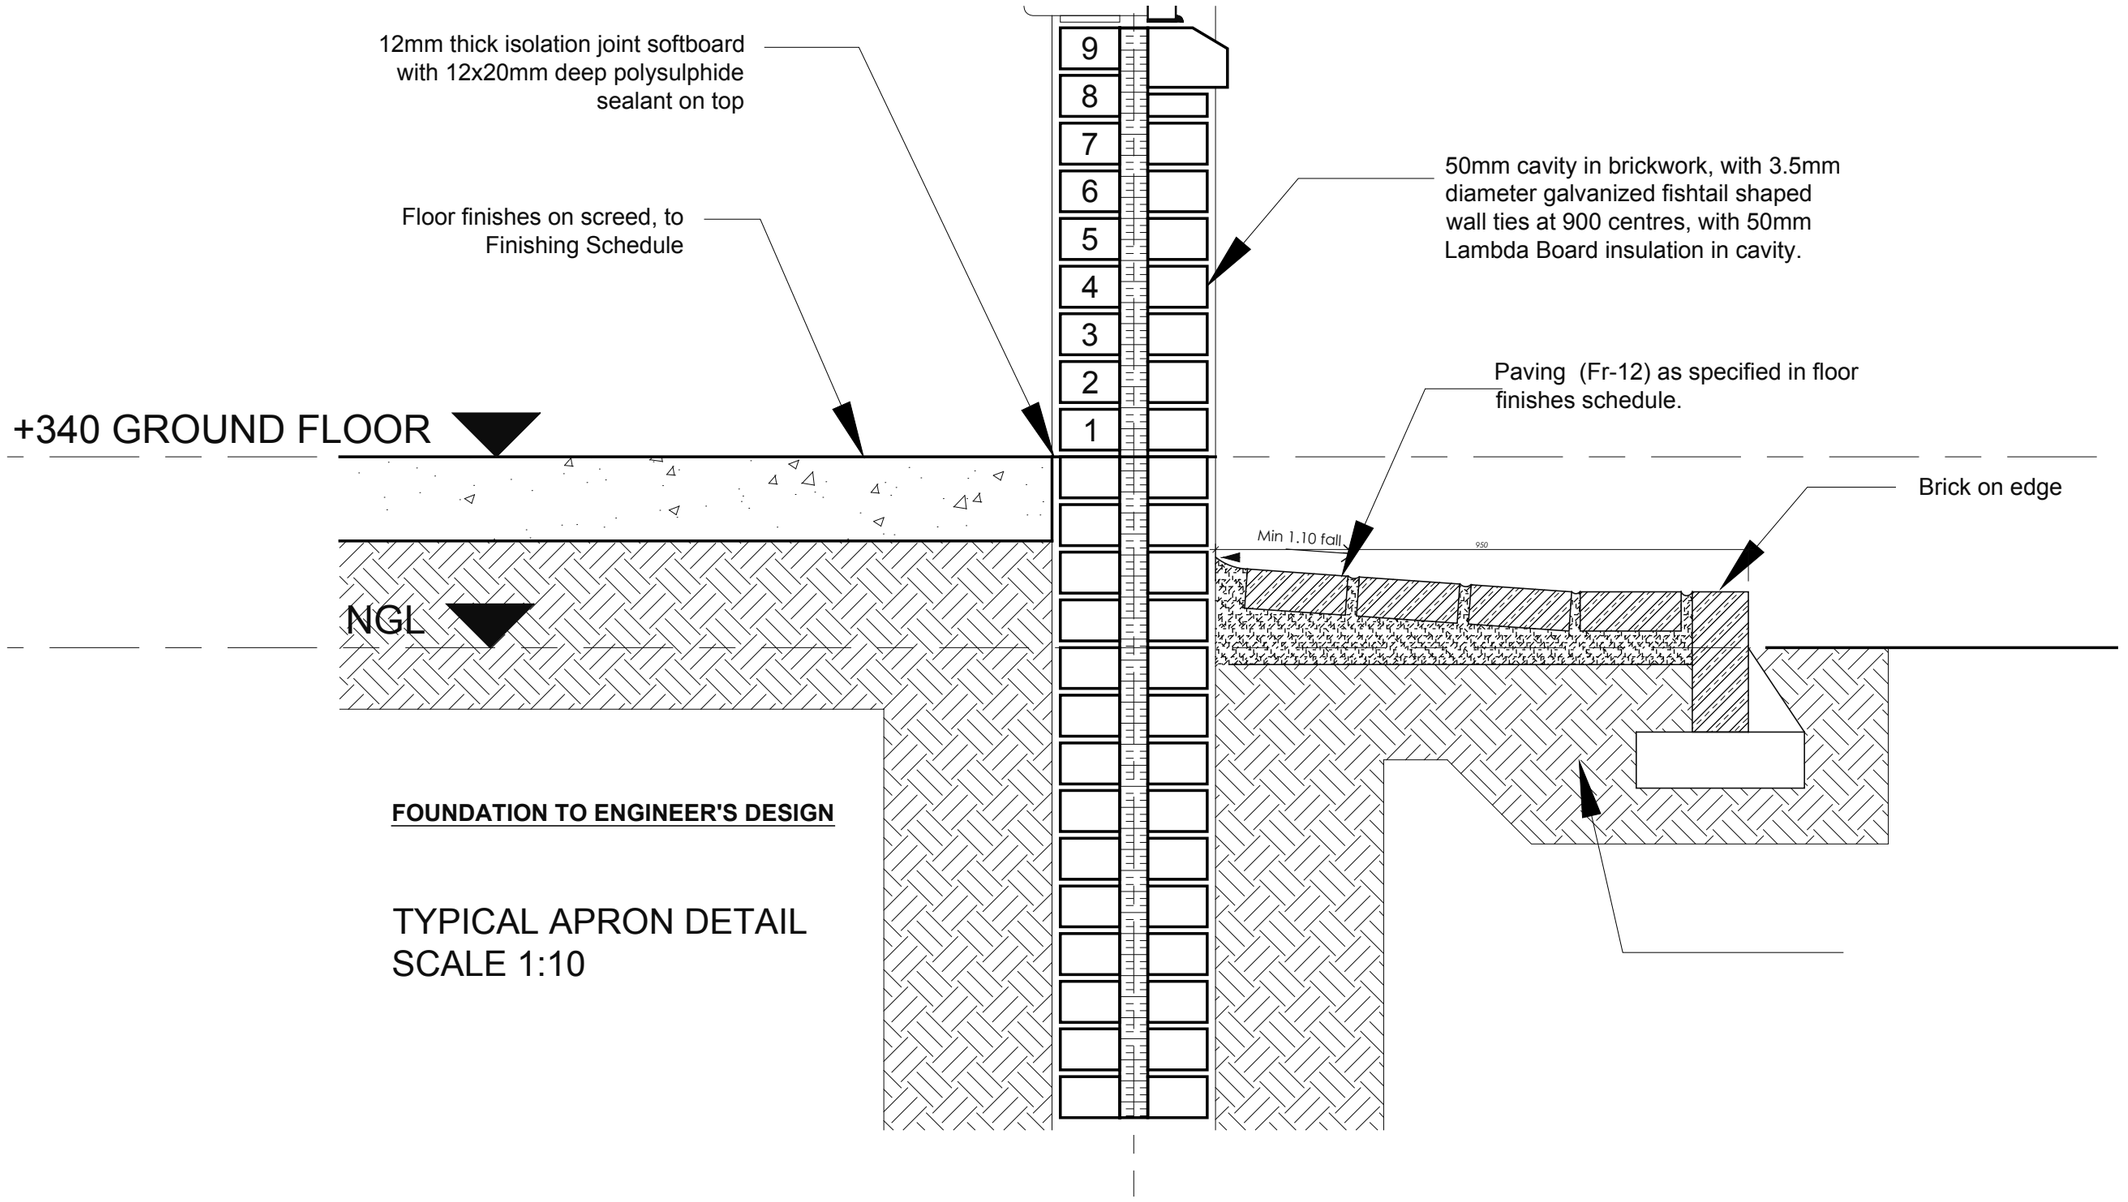


**FOUNDATION TO ENGINEER'S DESIGN**

# TYPICAL APRON DETAIL
SCALE 1:10

**NOTE:** This drawing is copyright, reserved and remains the property of FMA . All openings to be measured on site before any work is put in hand. These drawings are to indicate design intention; manufacturer is to provide shop drawings and to insure that all components are correctly sized and discussed with the architects. Each contractor shall be responsible for ensuring the structural stability of all components of his work and ascertain that the main structure is capable of supporting all loads applied thereto. All work to conform with the national building regulations, SABS 0400 and OHS Act. Drawings are not to be scaled, use figured dimensions only. Any discrepancies to be reported to the architects.

ARCHITECTS
FMA
FMA ARCHITECTS
Victoria House, Suite 7
Plot 132 Independence Avenue
PO Box 201504
Gaborone, Botswana
Tel: +267 3959812/3
Fax: +267 3959814
Mobile: + 267 71301892
E-MAIL fmahoo@fma.co.bw

Project Team:

| | |
|---|---|
| Project Manager | |
| Architect | FMA Architects |
| Structural Engineers | Bothakga Burrow Botswana (Pty) Ltd, |
| Civil Engineers | Bothakga Burrow Botswana (Pty) Ltd, |
| Electrical Engineers | G4 Consulting Engineers (Pty) Ltd, |
| Mechanical Engineers | G4 Consulting Engineers (Pty) Ltd, |
| Quantity Surveyor | Turner & Townsend (Pty) Ltd, |

CLIENT
SADC STANDBY FORCE REGIONAL LOGISTICS DEPOT, AT RASESA, GABORONE, BOTSWANA,

PROJECT REVISIONS

| # | DATE | DESCRIPTION | ISSUED BY |
|---|---|---|---|
| | 19.04.22 | MEASUREMENT | KT |

PROJECT
SADC STANDBY FORCE REGIONAL LOGISTICS DEPOT, AT RASESA, GABORONE, BOTSWANA,

JOB No. G 649

DRAWING # ARCH 1-1407-A

DRAWING TITLE TYPICAL APRON DETAIL

SCALE 1 : 10 @ A3

ISSUE DATE: 24.03.2022

REVISION A