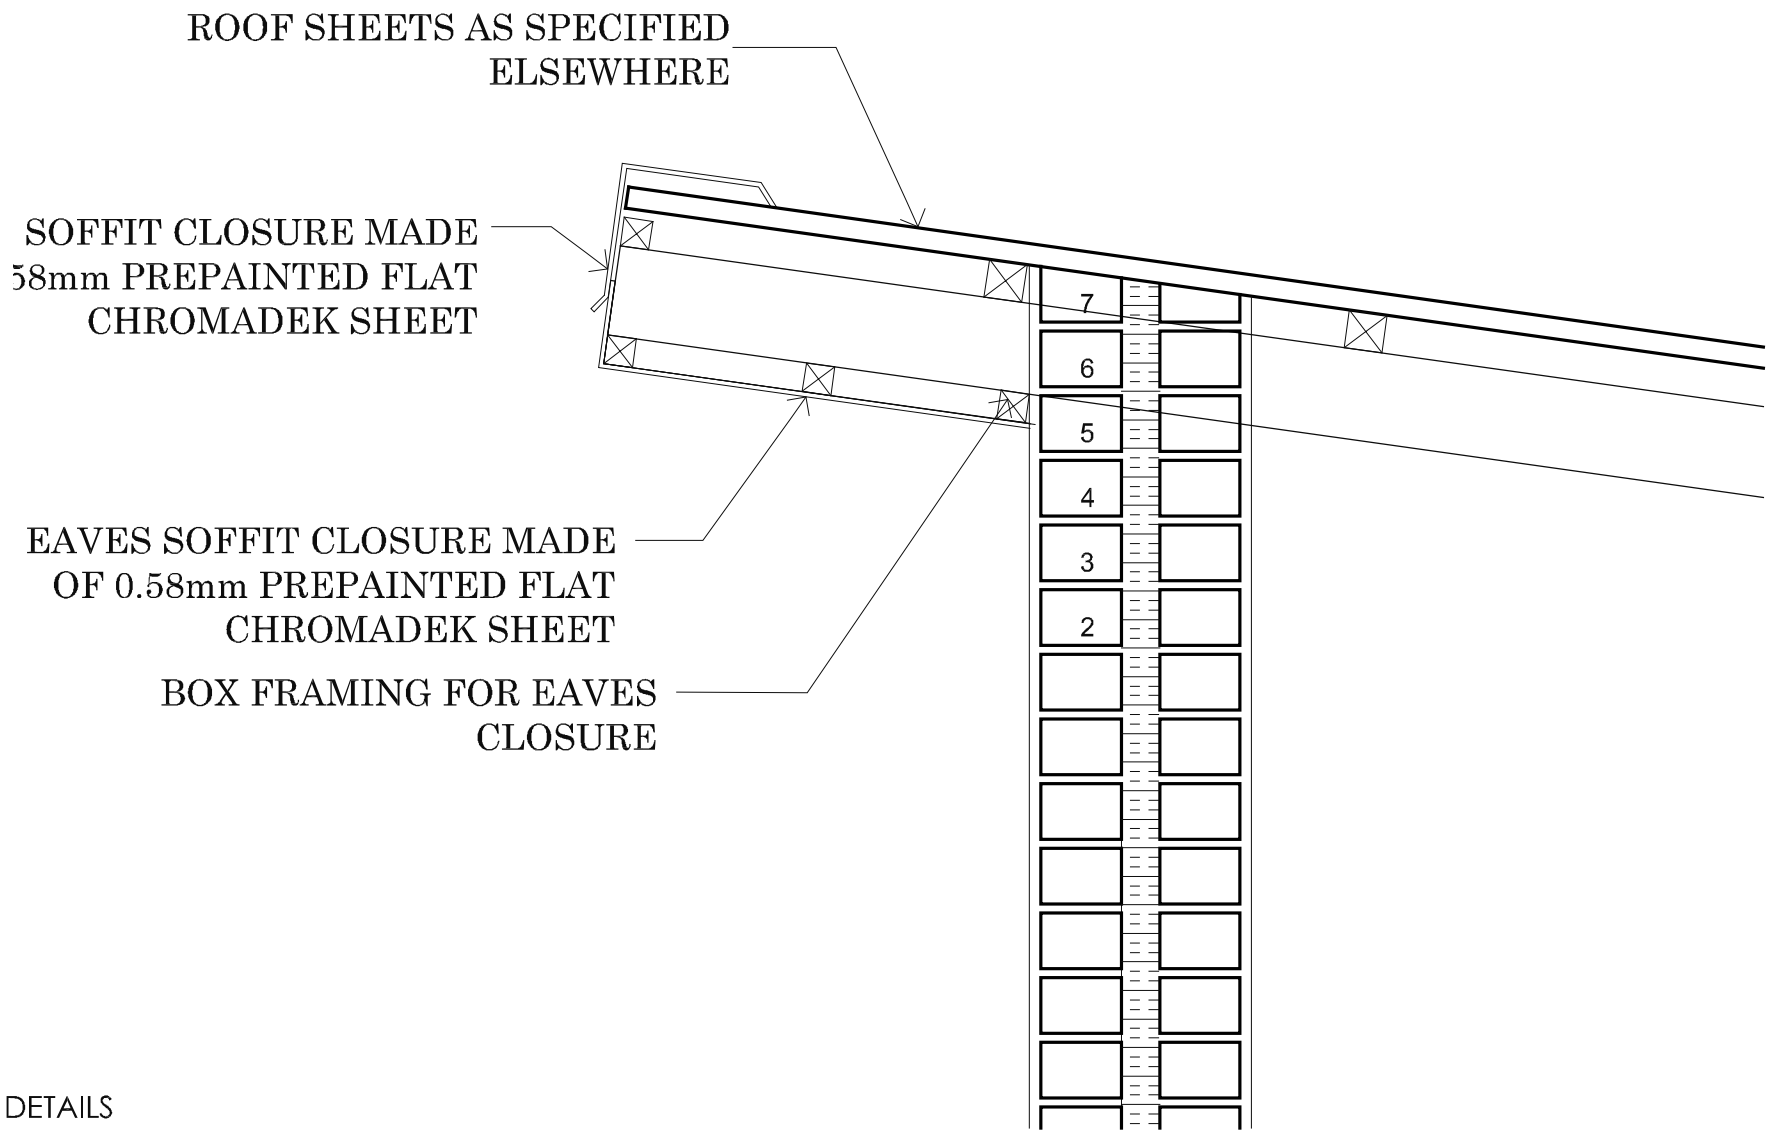

FASCIA DETAILS

SCALE 1 : 10

NOTE: This drawing is copyright, reserved and remains the property of FMA . All openings to be measured on site before any work is put in hand. These drawings are to indicate design intention; manufacturer is to provide shop drawings and to insure that all components are correctly sized and discussed with the architects. Each contractor shall be responsible for ensuring the structural stability of all components of his work and ascertain that the main structure is capable of supporting all loads applied thereto. All work to conform with the national building regulations, SABS 0400 and OHS Act. Drawings are not to be scaled, use figured dimensions only. Any discrepancies to be reported to the architects.

ARCHITECTS
FMA
FMA ARCHITECTS
Victoria House Suite 7
Plot 1021 Independence Avenue
PO Box 201504
Gaborone Botswana
Tel: +267 3957812/3
Fax: +267 3957814
Mobile: +267 71301892
Email: fma@fma.co.bw

Project Team:

Project Manager	
Architect	FMA Architects
Structural Engineers	Bothakga Burrow Botswana (Pty) Ltd,
Civil Engineers	Bothakga Burrow Botswana (Pty) Ltd,
Electrical Engineers	G4 Consulting Engineers (Pty) Ltd,
Mechanical Engineers	G4 Consulting Engineers (Pty) Ltd,
Quantity Surveyor	Turner & Townsend (Pty) Ltd,

CLIENT

SADC STANDBY FORCE REGIONAL LOGISTICS DEPOT, AT RASESA, GABORONE, BOTSWANA,

PROJECT REVISIONS

#	DATE	DESCRIPTION	ISSUED BY
	04.08.21	INFORMATION	KT

PROJECT: SADC STANDBY FORCE REGIONAL LOGISTICS DEPOT, AT RASESA, GABORONE, BOTSWANA,

JOB No.: G 649

DRAWING #: ARCH 1-1407-A

SCALE: 1 : 10 @ A3

DRAWING TITLE: EAVES DETAILS

ISSUE DATE: 24.03.2022

REVISION: A