


PLAN ON CONCRETE AREA FOR PARADE SQUARE (Partially Shown)
Scale 1:300

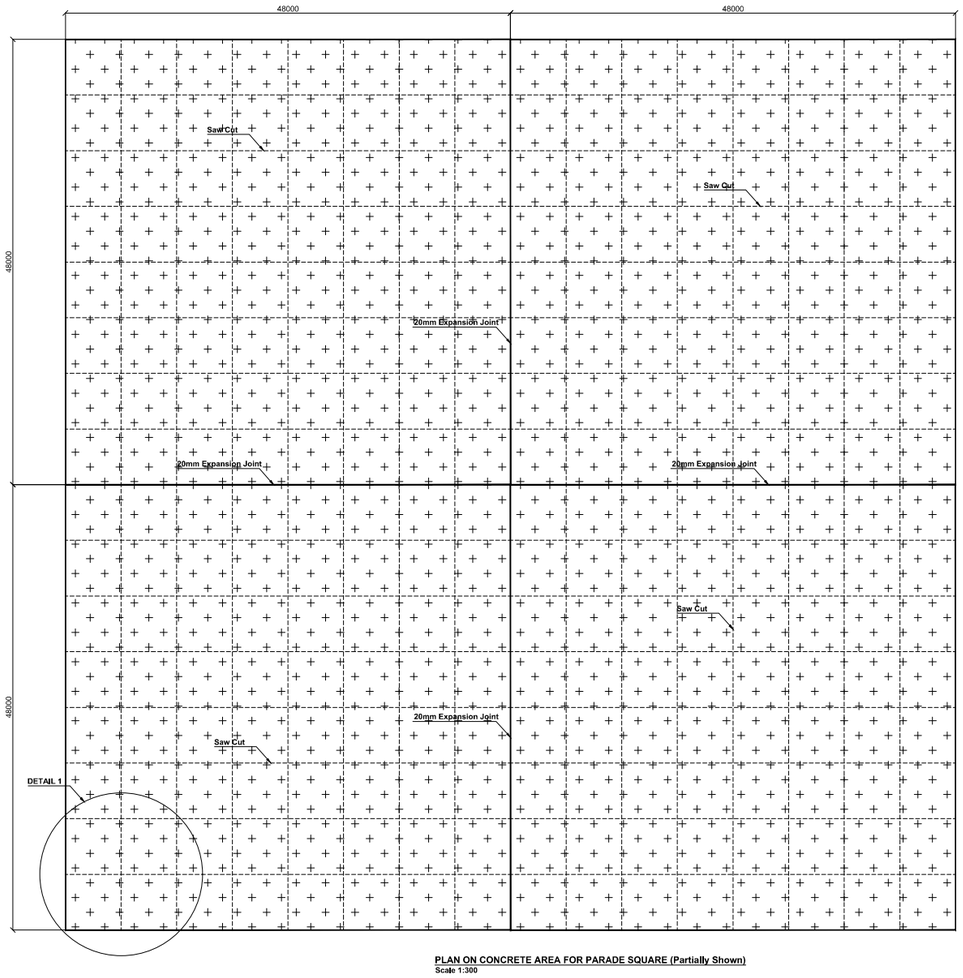


DETAIL 1 - PLAN ON CONCRETE PAVED AREA
Scale1:50




Deep cutting for contraction joints shall be as soon as concrete can be sawed without spalling as in any case within 12hrs of pouring. Dowel bars in contraction joints shall be coated with an approved bond breaker.

DETAIL A

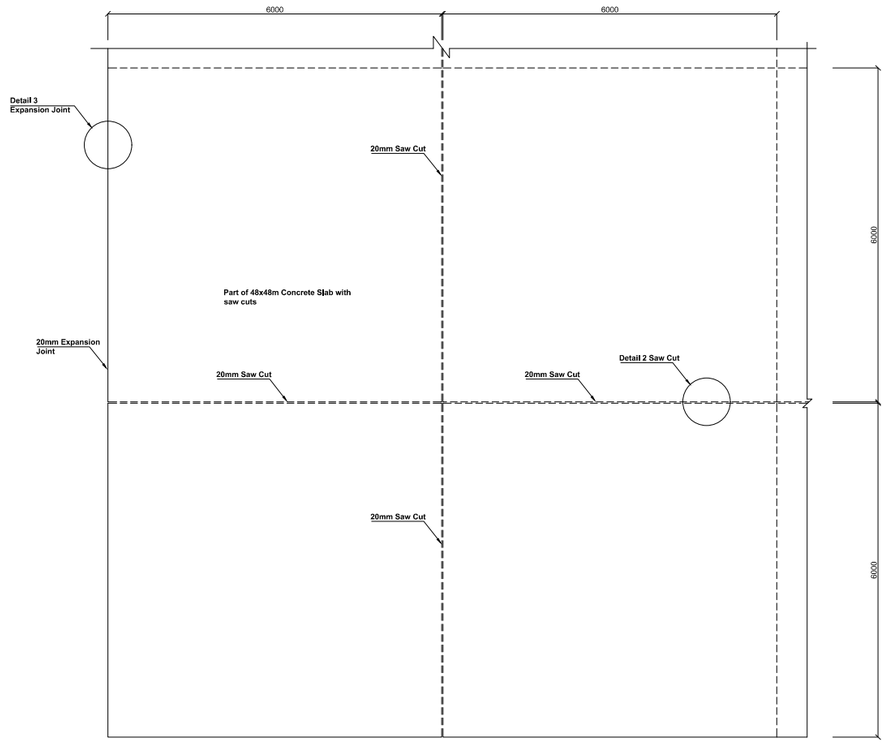Deep cutting for contraction joints shall be as soon as concrete can be sawed without spalling as in any case within 12hrs of pouring. Dowel bars in contraction joints shall be coated with an approved bond breaker.

DETAIL B

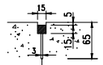


PAVED AREA SECTION DETAIL 3 - DOWELLED ISOLLATION JOINT (E.J).
1:10




PAVED AREA SECTION DETAIL 2 - CONTRACTION JOINT DETAIL (C.J).
1:10

SCALE 1:10

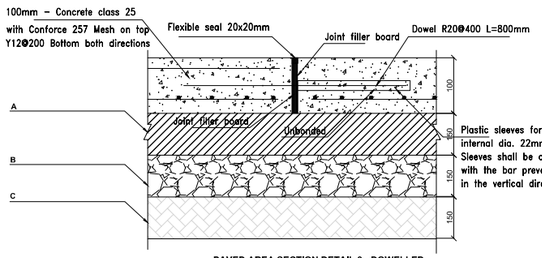


SEE TYPICAL SECTION FOR COMPACTION DETAILS

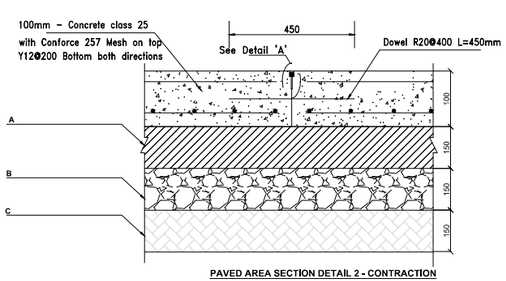LONGITUDINAL JOINT DETAIL (L.J.)
1:10

**A - 150mm C3 cement stabilised subbase compacted to 97% Mod. AASHTO density.**

**B - 150mm G7 gravel selected subgrade compacted to 95% Mod. AASHTO density.**

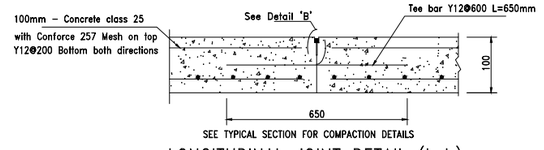**C - Insitu roadbed preparation (refer to note 1 of drawing no. BL813/500-150).**

Bothakga Burrow (Botswana) (pty) Ltd
Engineering Solutions Today, For Tomorrow
Unit No. 24 Kgale Mews, Plot 115, Millenium Office Park, Gaborone
P.O Box 380 Gaborone, Botswana
Tel: +267 3951891, Fax: +267 3912554
email: bbbl@bbbl.co.bw

FOR TENDER PURPOSES

EMPLOYER:
SOUTHERN AFRICAN DEVELOPMENT COMMUNITY
PRIVATE BAG ...
.....
TEL: .....
FAX: .....

PROJECT :
CONSTRUCTION OF SADC STANDBY FORCE REGIONAL LOGISTIC DEPOT

ENGINEER :
Bothakga Burrow
Engineering Solutions Today, For Tomorrow
Unit No. 24 Kgale Mews, Plot 115, Millenium Office Park, Gaborone
P.O Box 380 Gaborone, Botswana
Tel: +267 3951891, Fax: +267 3912554
email: bbbl@bbbl.co.bw

| DESIGNED | DRAWN | CHECKED | REVIEWED | APPROVED |
|---|---|---|---|---|
| B.D | B.N | T.T.M | *** | *** |
| DATE AUGUST 2019 | DATE AUGUST 2019 | DATE AUGUST 2019 | DATE ..... | DATE ..... |

| REVISION | MARK | DATE | BY |
|---|---|---|---|
| STAGE 3 FINAL DESIGN | A | MARCH. 2022 | T.T.M |
| FOR TENDER PURPOSES | B | 28 APRIL 2022 | T.T.M |
| | | | |
| | | | |

DRAWING TITLE
PARADE SQUARE PAVEMENT AND JOINT DETAILS

| SCALE: | CONTRACT: | DRAWING No. | REV |
|---|---|---|---|
| H-Scale 1:2000<br>V-Scale 1:200 | SADC/RLD CONST/01 | BL813/900-15 | B |

C:\Users\tmbekwa\OneDrive - Bothakga Burrow\Arthur Shawa - Current_JWP\BL 813 SADC SPRL\DOC CAD\S DRAWINGS\S 300 SERIES (SPOT)\S-BL813-XXX-15 - PARADE SQUARE PAVEMENT AND JOINT DETAILS.dwg | BOTSHSPRO.NTEBANG | 4/5/2022 9:46:45 AM